SHEET 1	REGULAR/ DELUXE
SHEET 2	TOYE

27494	REV A	DATE 01/19/90	QPTY JOB	ADM VH	DWG NO 100084

ECR	REV	ZONE	REVISION RECORD	DATE	DR	CH
27511	B	A-6 E-5	56337-12 WAS 54168-13 ADD TUBE 69959-51-005	2/02/90	JB	RJ
27618	C	---	SEE ECR	3/06/90	ML	RJ
-----	D	E-5	11066-02-000 WAS 53335-01	3/30/90	JB	RJ
-----	E	---	SEE ECR	4/20/90	JB	RJ
-----	F	E-5	(140) WAS (100)	5/25/90	JB	RJ
-----	G	---	TOYE UNIT DOCUMENTATION	1/04/91	GL	ML
-----	H	SHT2	11029-01 WAS 11029-02, G-6	5/14/91	PB	RJ
-----	J	G-7	CHANGED GALLEY SINKS	8/12/91	JL	RJ
-----	K	---	SEE ECR	2/04/92	JL	RJ
-----	L	B-8	ADDED NOTES 9 & 10	5/04/92	JL	RJ

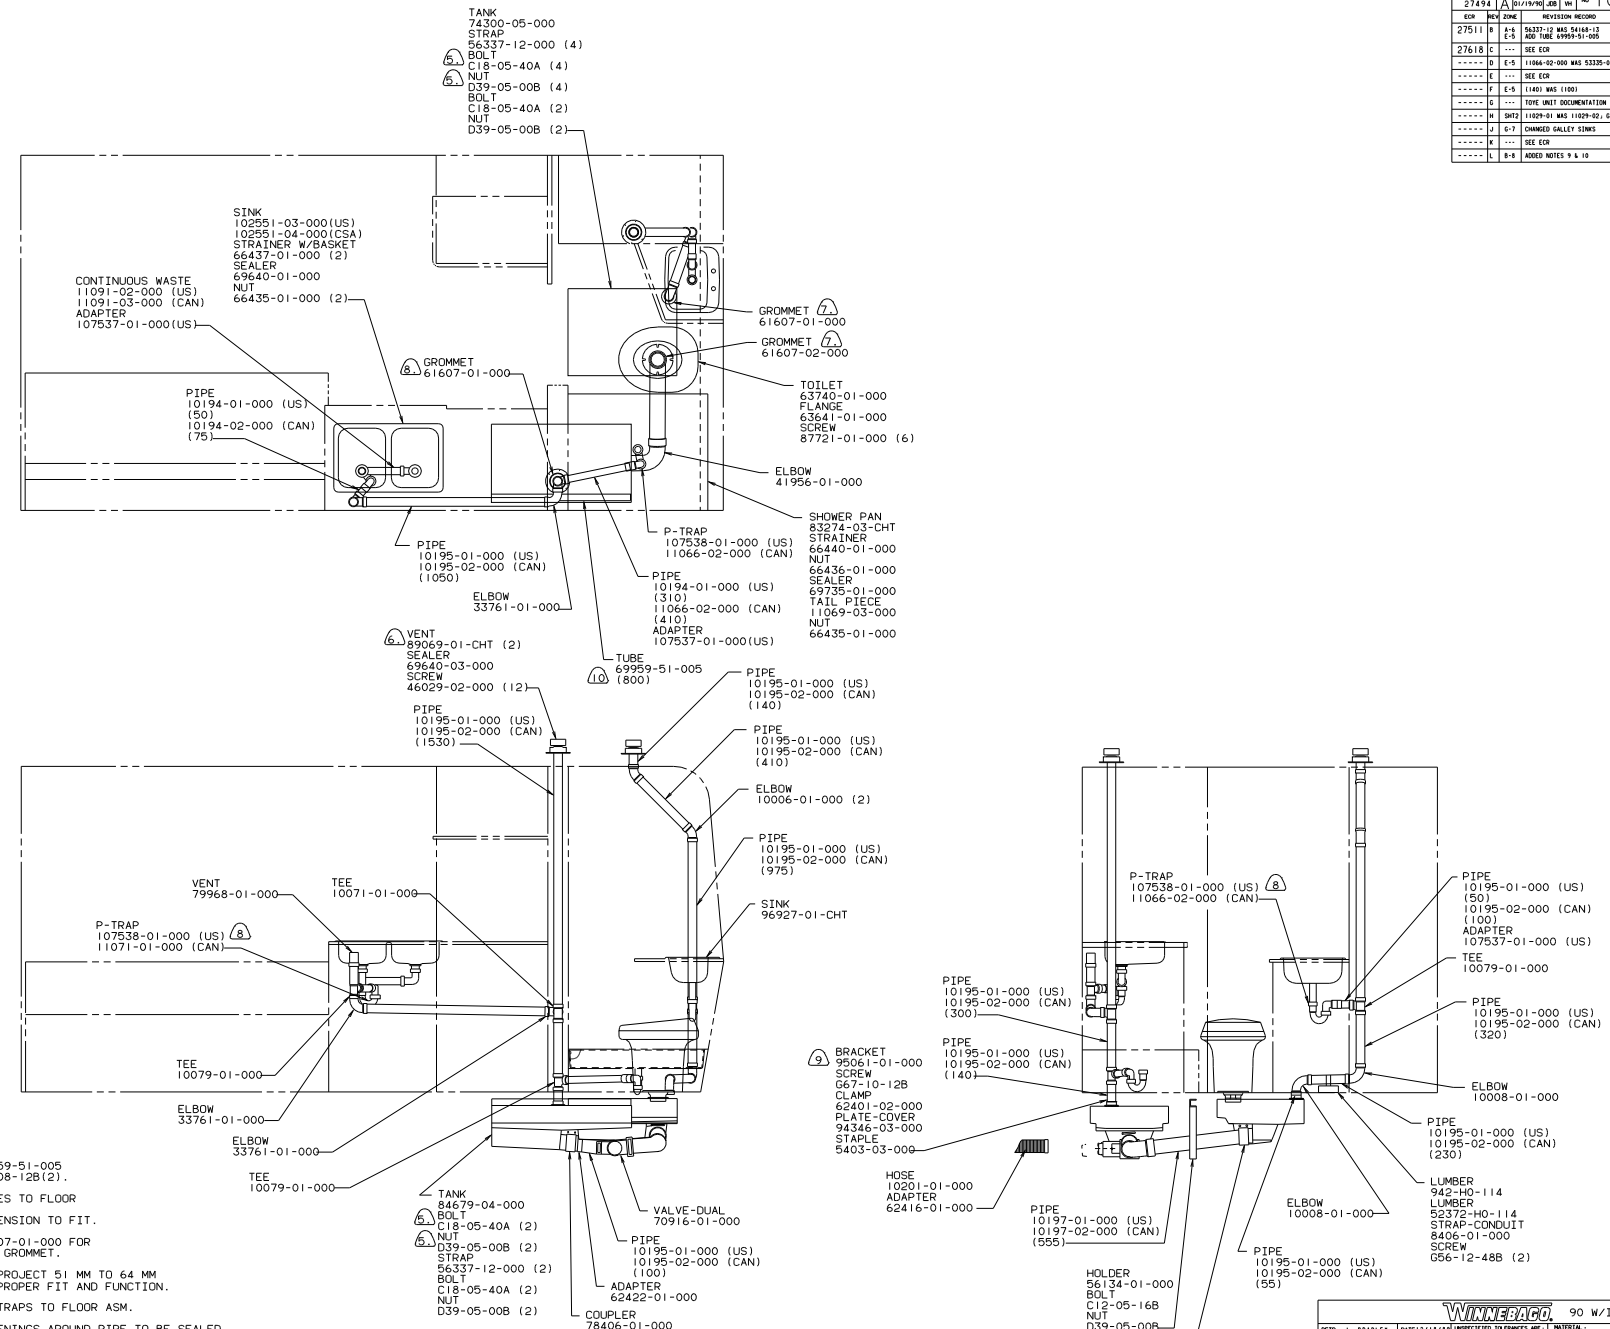

10 SECURE TUBE 69959-51-005 WITH SCREW G39-08-12B(2).

9 SECURE VENT TUBES TO FLOOR

8 TRIM P-TRAP EXTENSION TO FIT.

7 SEE DRAWING 61607-01-000 FOR INSTALLATION OF GROMMET.

6 VENT PIPE MUST PROJECT 51 MM TO 64 MM ABOVE ROOF FOR PROPER FIT AND FUNCTION.

5 USED TO MOUNT STRAPS TO FLOOR ASM.

4. ALL EXTERIOR OPENINGS AROUND PIPE TO BE SEALED.

3. ALL PIPE AND FITTINGS TO BE ASSEMBLED WITH SOLVENT 4020-01-000.

2. SLOPE OF TRAP ARM MUST BE 21 PER METER.

1. SLOPE OF HORIZONTAL PIPING TO BE 10 PER METER MINIMUM.

NOTES:

WINNEBAGO. 90 W/I321RB

DFTR	J. BRADLEY	DATE	12/18/89
CHKR	R.JUVELAND	DATE	01/10/90
P E	T.THILL	DATE	01/17/90
M E	J.HARMAN	DATE	01/16/90
DSNR	M. DYKSTRA	DATE	01/16/90

UNSPECIFIED TOLERANCES ARE: WHOLE DIM (X) ± 1.5, ONE-PLACE (X.X) ±, TWO-PLACE (X.XX) ±, ANGLE ±, THIRD ANGLE PROJECTION. MATERIAL:

LAYOUT NO 321RB0 | TITLE: DRAINAGE SYSTEM INSTL

DIA Ø | SCALE: NONE | DO NOT SCALE DRAWING | SIZE B | DWG NO 100084

ALL DIMENSIONS ARE IN MILLIMETERS | SHEET 1 OF 2

WINGS

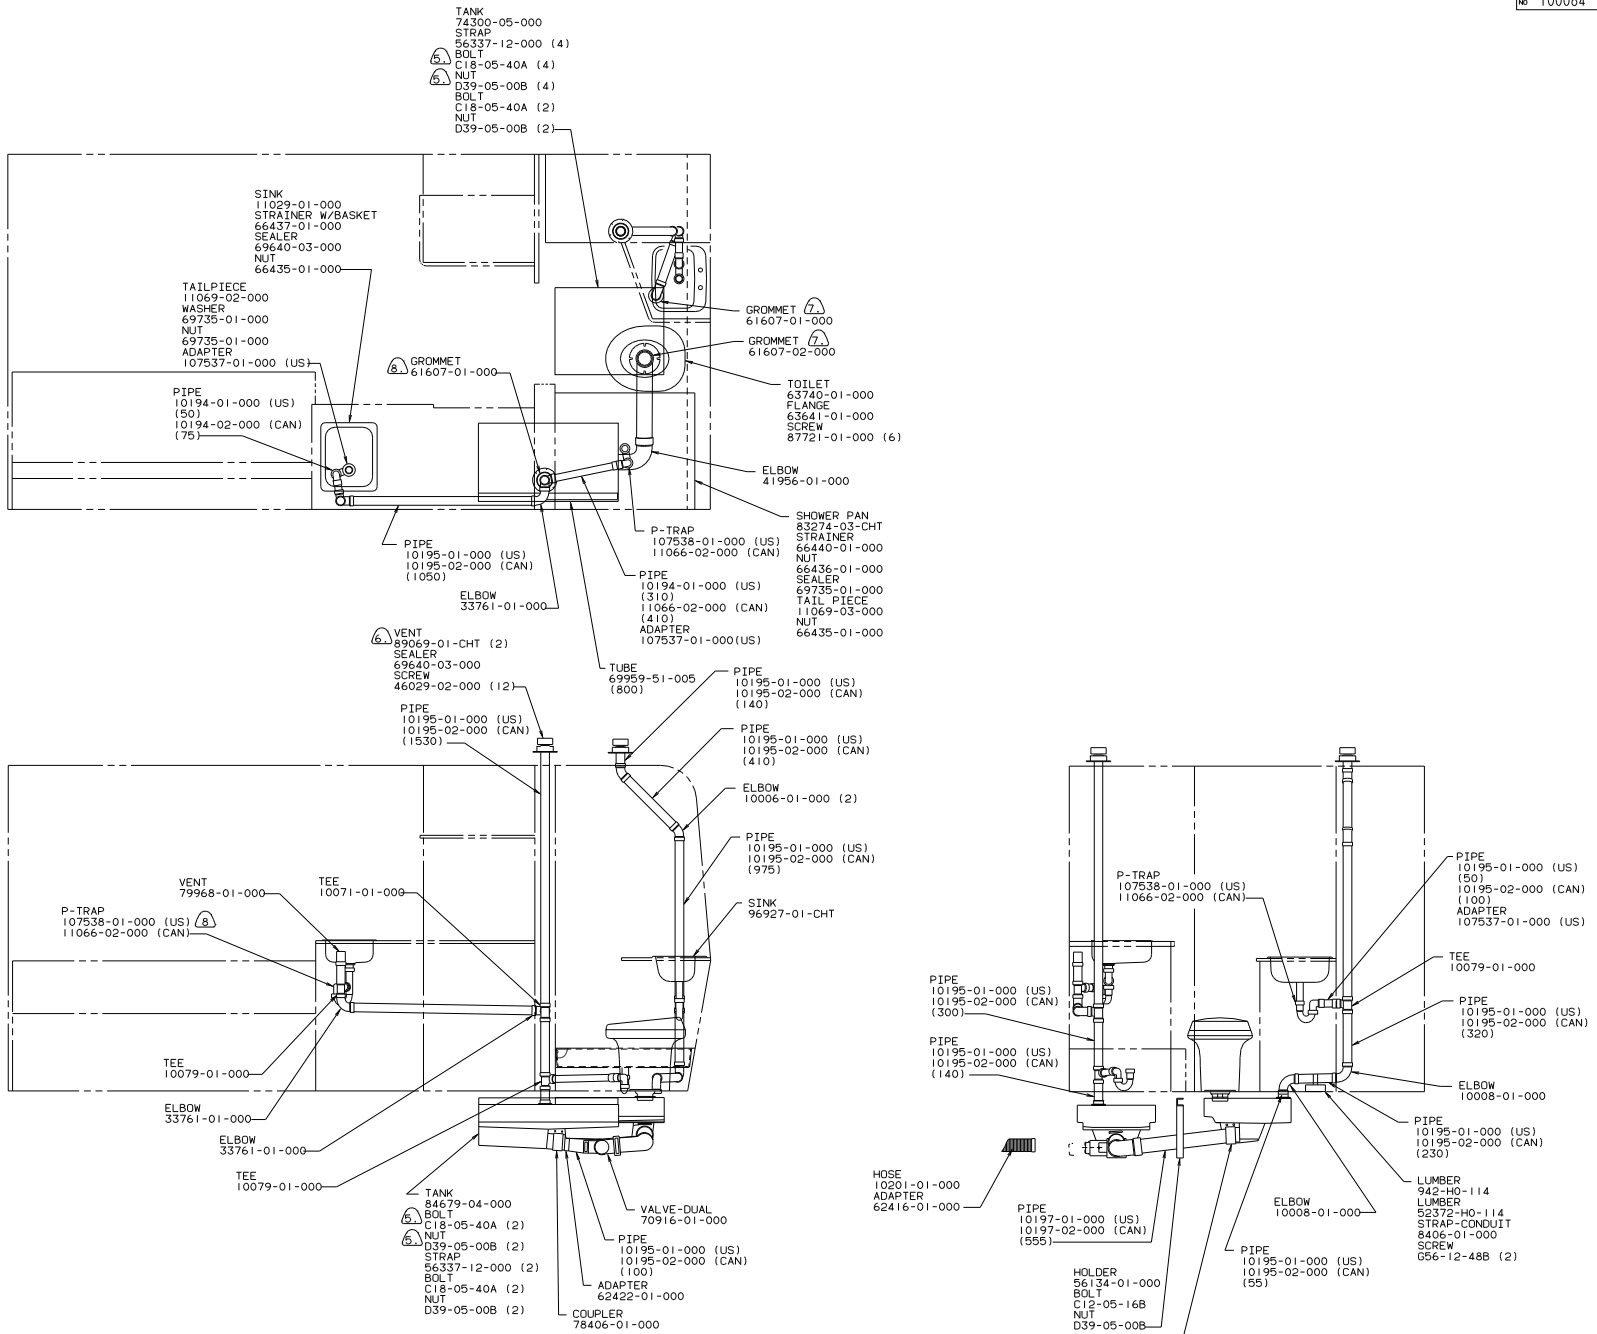

TITLE: DRAINAGE SYSTEM INSTL

DO NOT SCALE DRAWING | SIZE Ie | DWG NO 100084

SHEET 2 OF 2